Bore Hole Schematic

Well ID: AK-3

Report Date: 07-Sep-16

Geothermal Resource Group

Well Name: AK-3

Actual Data

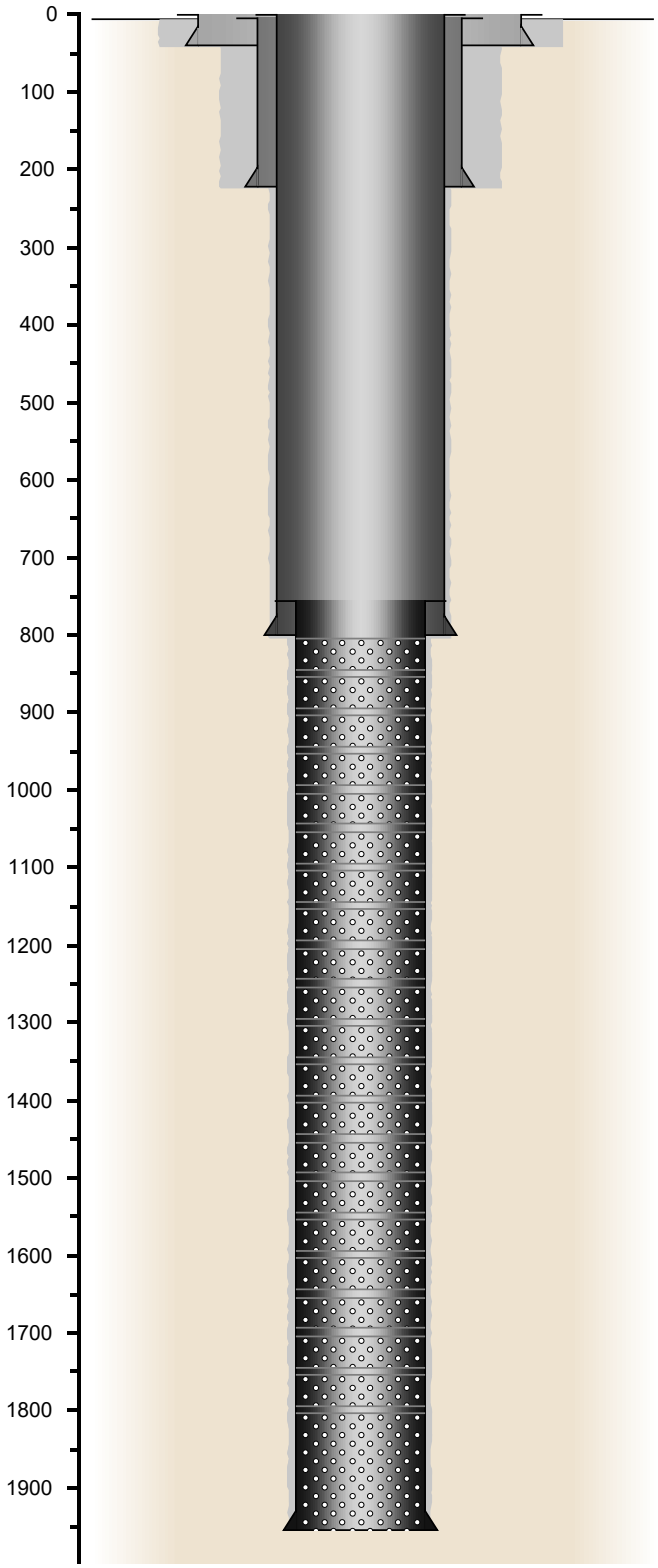

All Depths are relative to the Original RKB Elevation
Original RKB Elevation at 6.00ft above Ground Level
Ground Level
8.650ins Casing set at 40ft on 19-Aug-16

5.500ins Casing set at 221.7ft on 24-Aug-16
LOT: 18.26 lbs/gal

3.500ins LINER, Top set at 755ft

4.500ins Casing set at 800.08ft on 29-Aug-16

3.500ins, 8lbs/ft, HQ 40ft of Perforated Liner set at 805ft to 845ft, 3.060ins. ID

3.500ins, 8lbs/ft, HQ 40ft of Perforated Liner set at 855ft to 895ft, 3.060ins. ID

3.500ins, 8lbs/ft, HQ 40ft of Perforated Liner set at 905ft to 945ft, 3.060ins. ID

3.500ins, 8lbs/ft, HQ 40ft of Perforated Liner set at 955ft to 995ft, 3.060ins. ID

3.500ins, 8lbs/ft, HQ 40ft of Perforated Liner set at 1,005ft to 1,045ft, 3.060ins. ID

3.500ins, 8lbs/ft, HQ 40ft of Perforated Liner set at 1,055ft to 1,095ft, 3.060ins. ID

3.500ins, 8lbs/ft, HQ 40ft of Perforated Liner set at 1,105ft to 1,145ft, 3.060ins. ID

3.500ins, 8lbs/ft, HQ 40ft of Perforated Liner set at 1,155ft to 1,195ft, 3.060ins. ID

3.500ins, 8lbs/ft, HQ 40ft of Perforated Liner set at 1,205ft to 1,245ft, 3.060ins. ID

3.500ins, 8lbs/ft, HQ 40ft of Perforated Liner set at 1,255ft to 1,295ft, 3.060ins. ID

3.500ins, 8lbs/ft, HQ 40ft of Perforated Liner set at 1,305ft to 1,345ft, 3.060ins. ID

3.500ins, 8lbs/ft, HQ 40ft of Perforated Liner set at 1,355ft to 1,395ft, 3.060ins. ID

3.500ins, 8lbs/ft, HQ 40ft of Perforated Liner set at 1,405ft to 1,445ft, 3.060ins. ID

3.500ins, 8lbs/ft, HQ 40ft of Perforated Liner set at 1,455ft to 1,495ft, 3.060ins. ID

3.500ins, 8lbs/ft, HQ 40ft of Perforated Liner set at 1,505ft to 1,545ft, 3.060ins. ID

3.500ins, 8lbs/ft, HQ 40ft of Perforated Liner set at 1,555ft to 1,595ft, 3.060ins. ID

3.500ins, 8lbs/ft, HQ 40ft of Perforated Liner set at 1,605ft to 1,645ft, 3.060ins. ID

3.500ins, 8lbs/ft, HQ 40ft of Perforated Liner set at 1,655ft to 1,695ft, 3.060ins. ID

3.500ins, 8lbs/ft, HQ 40ft of Perforated Liner set at 1,705ft to 1,745ft, 3.060ins. ID

3.500ins, 8lbs/ft, HQ 40ft of Perforated Liner set at 1,755ft to 1,795ft, 3.060ins. ID

3.500ins Liner set at 1955ft on 05-Sep-16
Total Depth 1955ft
Open Hole Diameter 3.825ins
3.500ins, 8lbs/ft, HQ 150ft of Perforated Liner set at 1,805ft to 1,955ft, 3.060ins. ID